USH 12/29 (STOUT ROAD), CITY OF MENOMONIE:
PRELIMINARY PLAN LAYOUT (60%)
(FOR INTERNAL REVIEW ONLY)
OCTOBER 26, 2020

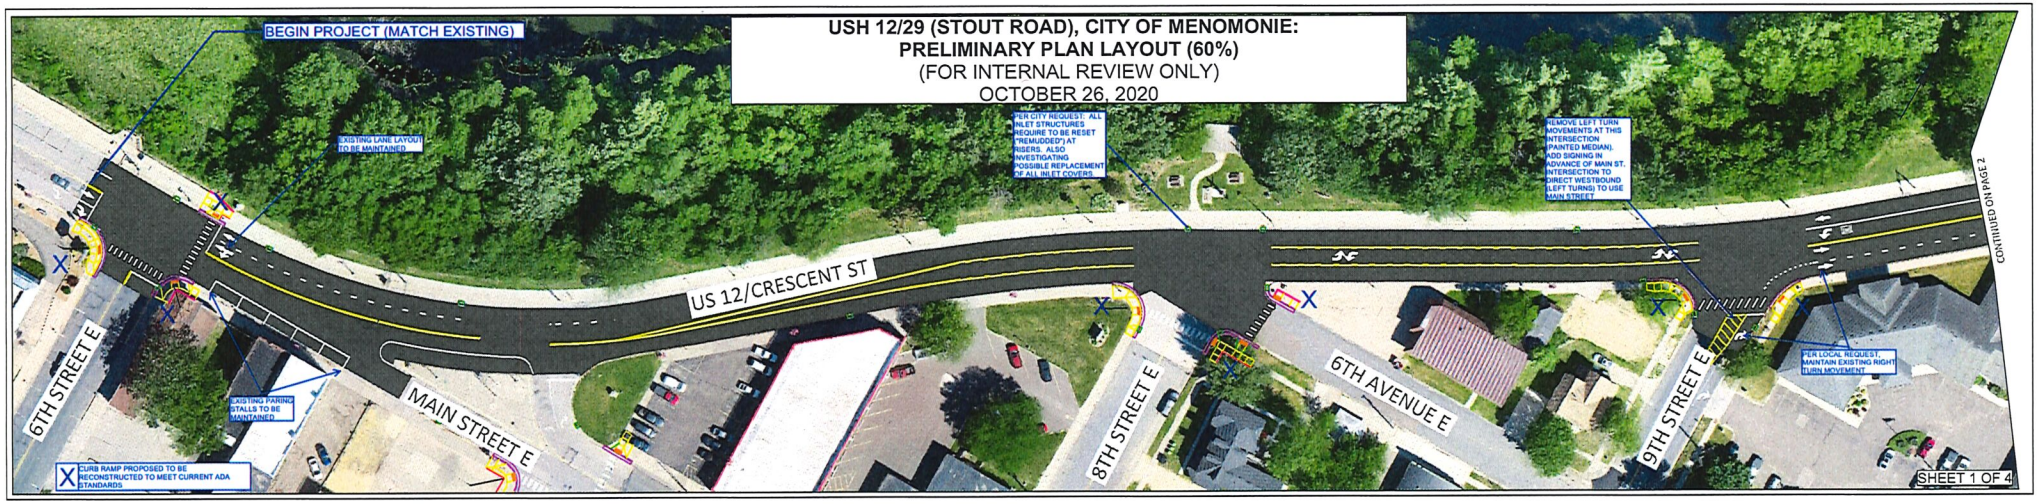

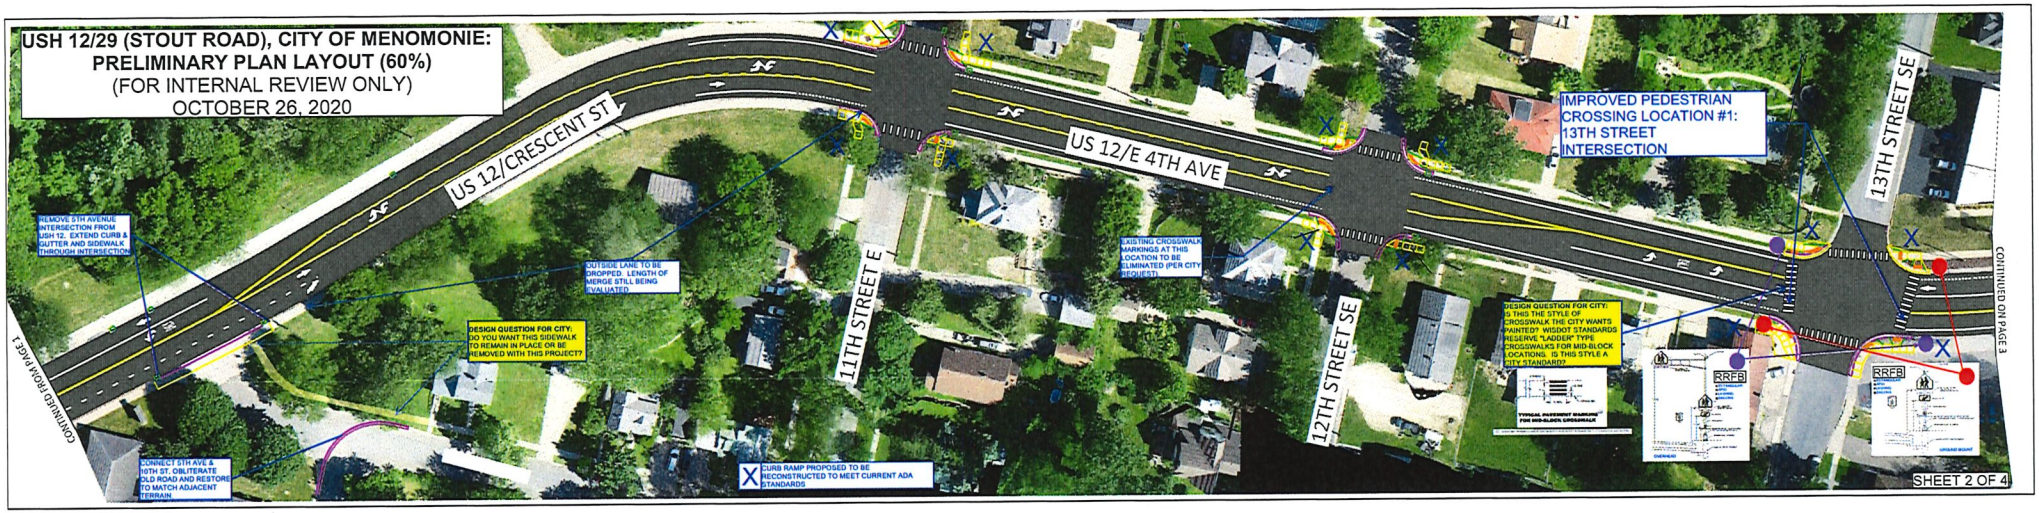
USH 12/29 (STOUT ROAD), CITY OF MENOMONIE:
PRELIMINARY PLAN LAYOUT (60%)
(FOR INTERNAL REVIEW ONLY)
OCTOBER 26, 2020
US 12/CRESCENT ST
US 12/E 4TH AVE
11TH STREET E
12TH STREET SE
13TH STREET SE
IMPROVED PEDESTRIAN CROSSING LOCATION #1: 13TH STREET INTERSECTION
REMOVE 5TH AVENUE INTERSECTION FROM USH 12. EXTEND CURB & GUTTER AND SIDEWALK THROUGH INTERSECTION.
OUTSIDE LANE TO BE DROPPED. LENGTH OF MERGE STILL BEING EVALUATED.
DESIGN QUESTION FOR CITY: DO YOU WANT THIS SIDEWALK TO REMAIN IN PLACE OR BE REMOVED WITH THIS PROJECT?
CONNECT 5TH AVE & 10TH ST. OBLITERATE OLD ROAD AND RESTORE TO MATCH ADJACENT TERRAIN
EXISTING CROSSWALK MARKINGS AT THIS LOCATION TO BE ELIMINATED (PER CITY REQUEST)
DESIGN QUESTION FOR CITY: IS THIS THE STYLE OF CROSSWALK THE CITY WANTS PAINTED? WISDOT STANDARDS RESERVE "LADDER" TYPE CROSSWALKS FOR MID-BLOCK LOCATIONS. IS THIS STYLE A CITY STANDARD?
TYPICAL PAVEMENT MARKING FOR MID-BLOCK CROSSWALK
RRFB
RRFB
CURB RAMP PROPOSED TO BE RECONSTRUCTED TO MEET CURRENT ADA STANDARDS
CONTINUED FROM PAGE 1
CONTINUED ON PAGE 3
SHEET 2 OF 4

USH 12/29 (STOUT ROAD), CITY OF MENOMONIE:
PRELIMINARY PLAN LAYOUT (60%)
(FOR INTERNAL REVIEW ONLY)
OCTOBER 26, 2020

USH 12/29 (STOUT ROAD), CITY OF MENOMONIE:
PRELIMINARY PLAN LAYOUT (60%)
(FOR INTERNAL REVIEW ONLY)
OCTOBER 26, 2020